HOISTWAY PLAN VIEW

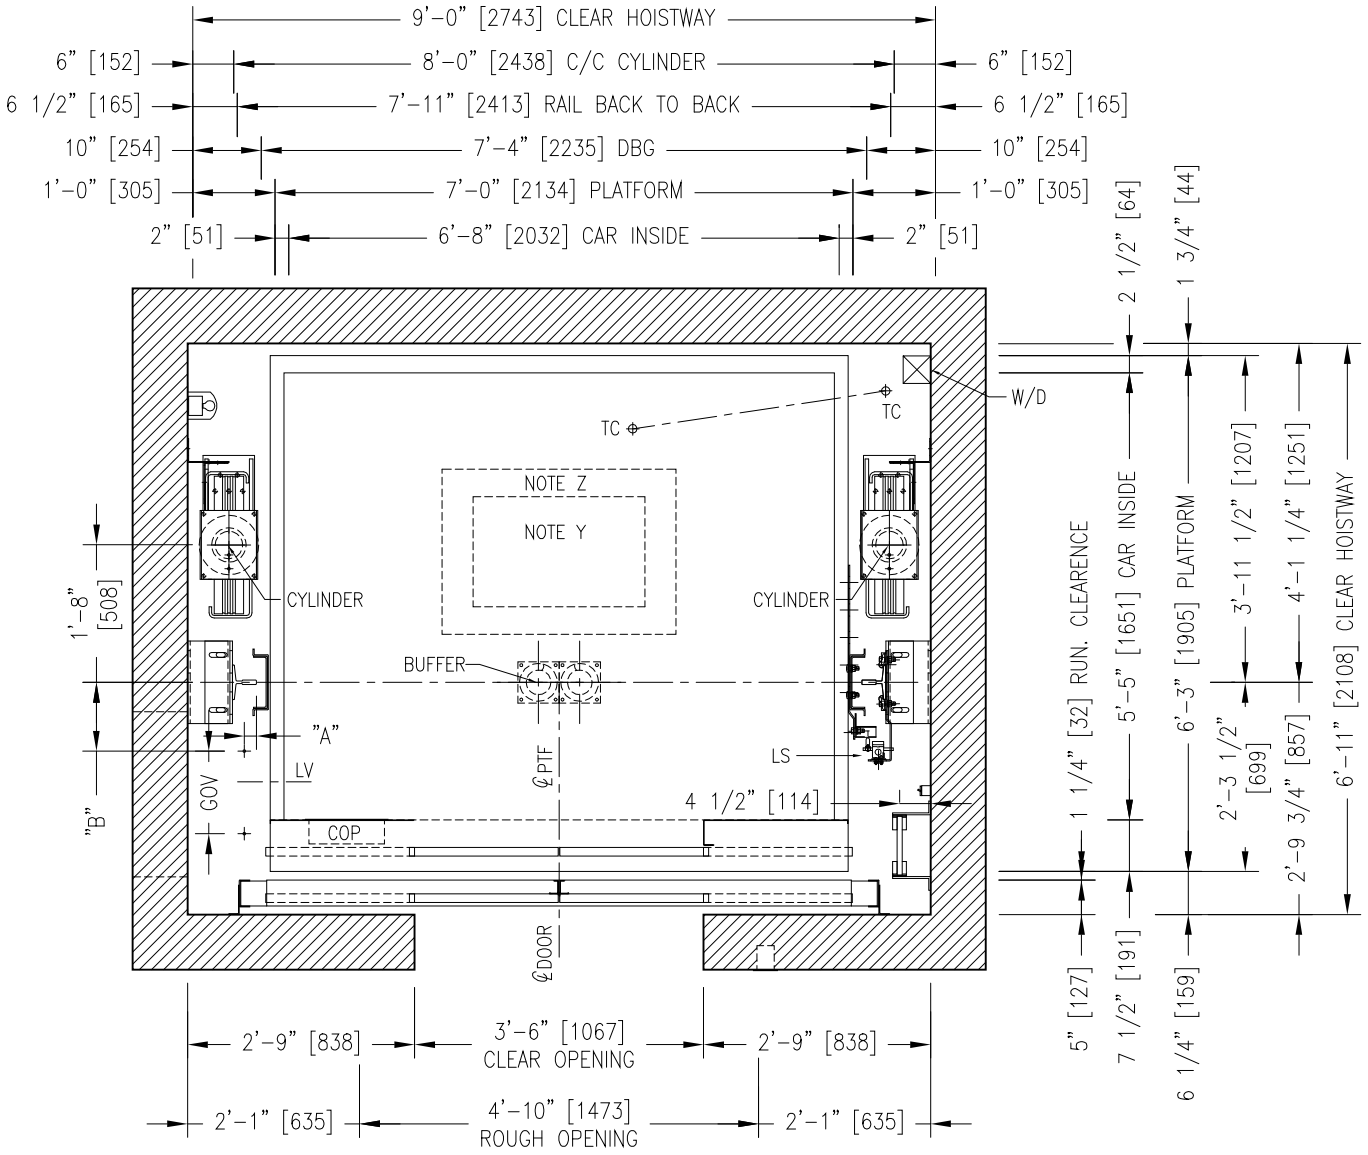

NOTE Y: EMERGENCY EXIT 25" x 16" [635 x 406]
NOTE Z: REFUGE AREA 34" x 24" [864 x 609]

NOTE:_____

_____

PIT:_____

OVERHEAD:_____

REV.:	DATE:	DESCRIPTION:	BY:

DRAWING NAME: ELEVATOR LAYOUT PLAN VIEW

ELEVATOR(S) NUMBER:

DETAILS: TWIN JACK ROPE 3500 LBS [1600Kg]
KIT LIFT PACKAGE LS-Y2K
FRONT OPENING / CO 42" x 84"

PROJECT NAME:

LOCATION:

LE GROUPE MANUFACTURIER D'ASCENSEURS
GLOBAL TARDIF
ELEVATOR MANUFACTURING GROUP

DRAWN BY:	VERIFIED BY:	DATE:	SCALE: N.T.S.
REF.:	DRAWING #:	SHEET:	REV: