MODEL GT SMARTLIFT-S

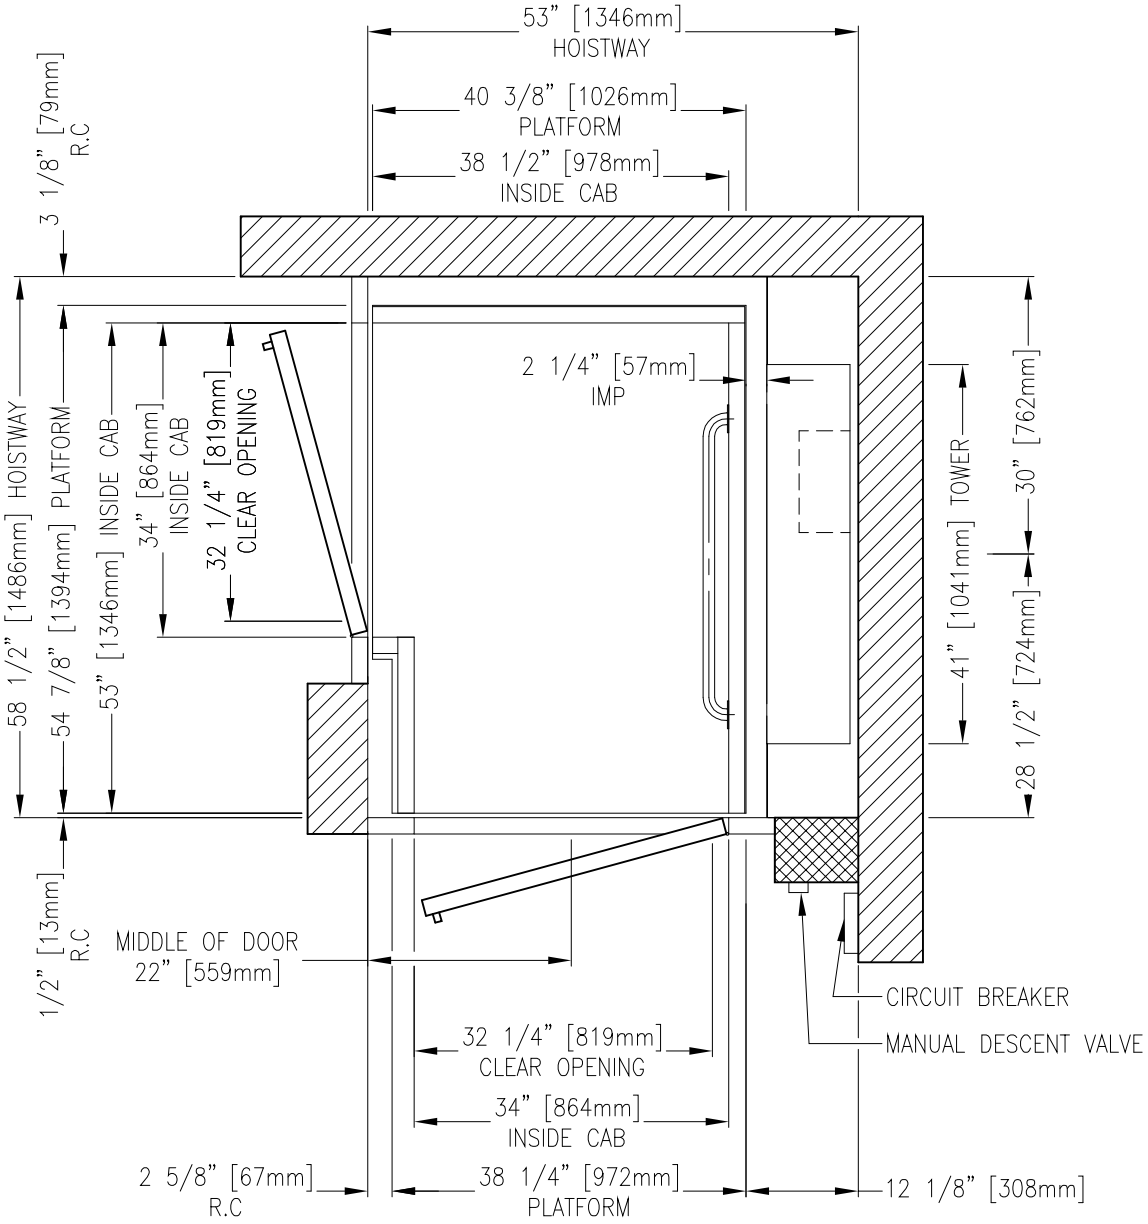

HOISTWAY LAYOUT

STANDARD PIT DEPTH: 3" (75mm)
MIN. REQUIRED OVERHEAD: 78 3/4" (2000mm)

REV.:	DATE:	DESCRIPTION:	BY:
0	NOV.07'05		

DRAWING NAME: ELEVATOR LAYOUT

ELEVATOR(S) NUMBER:

DETAILS: GT SMARTLIFT FRONT-SIDE (103)

PROJECT NAME:

LOCATION:

LE GROUPE MANUFACTURIER D'ASCENSEURS
GLOBAL TARDIF
ELEVATOR MANUFACTURING GROUP

DRAWN BY:	VERIFIED BY:	DATE:	SCALE: N.T.S.
REF.:	DRAWING #:	SHEET:	REV: 0